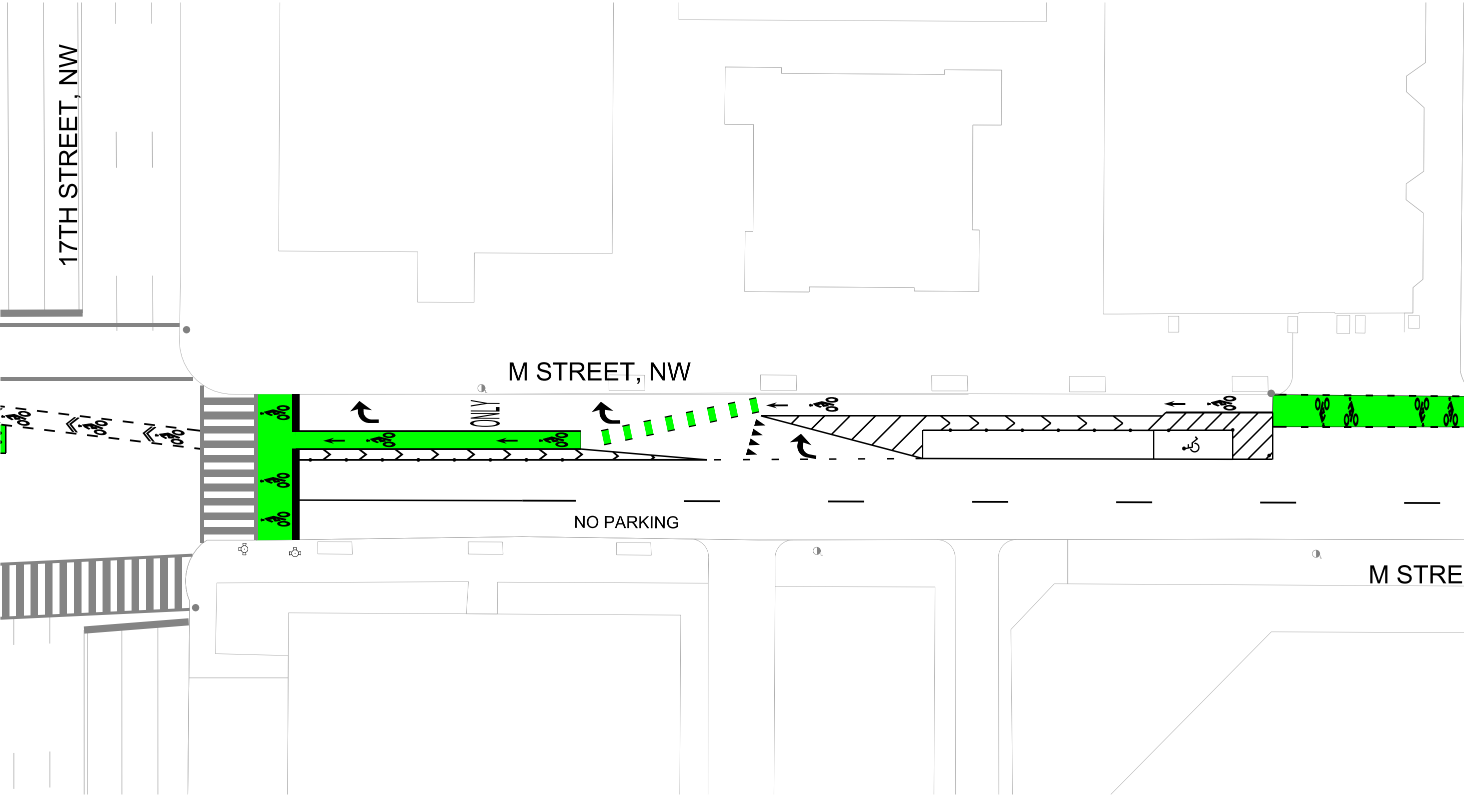
17TH STREET, NW
M STREET, NW
ONLY
NO PARKING
M STRE

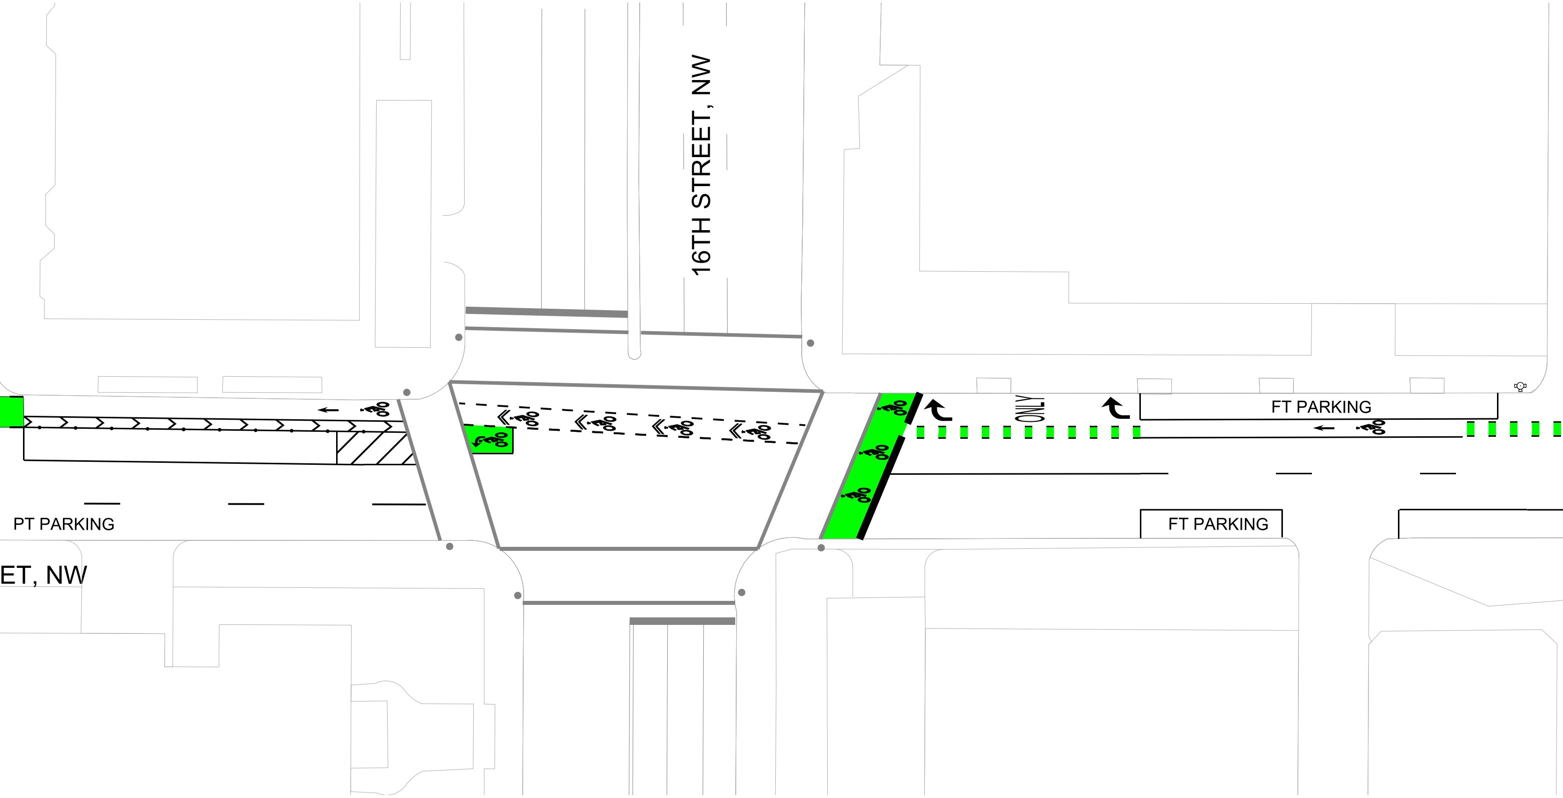
16TH STREET, NW
ONLY
FT PARKING
PT PARKING
FT PARKING
ET, NW

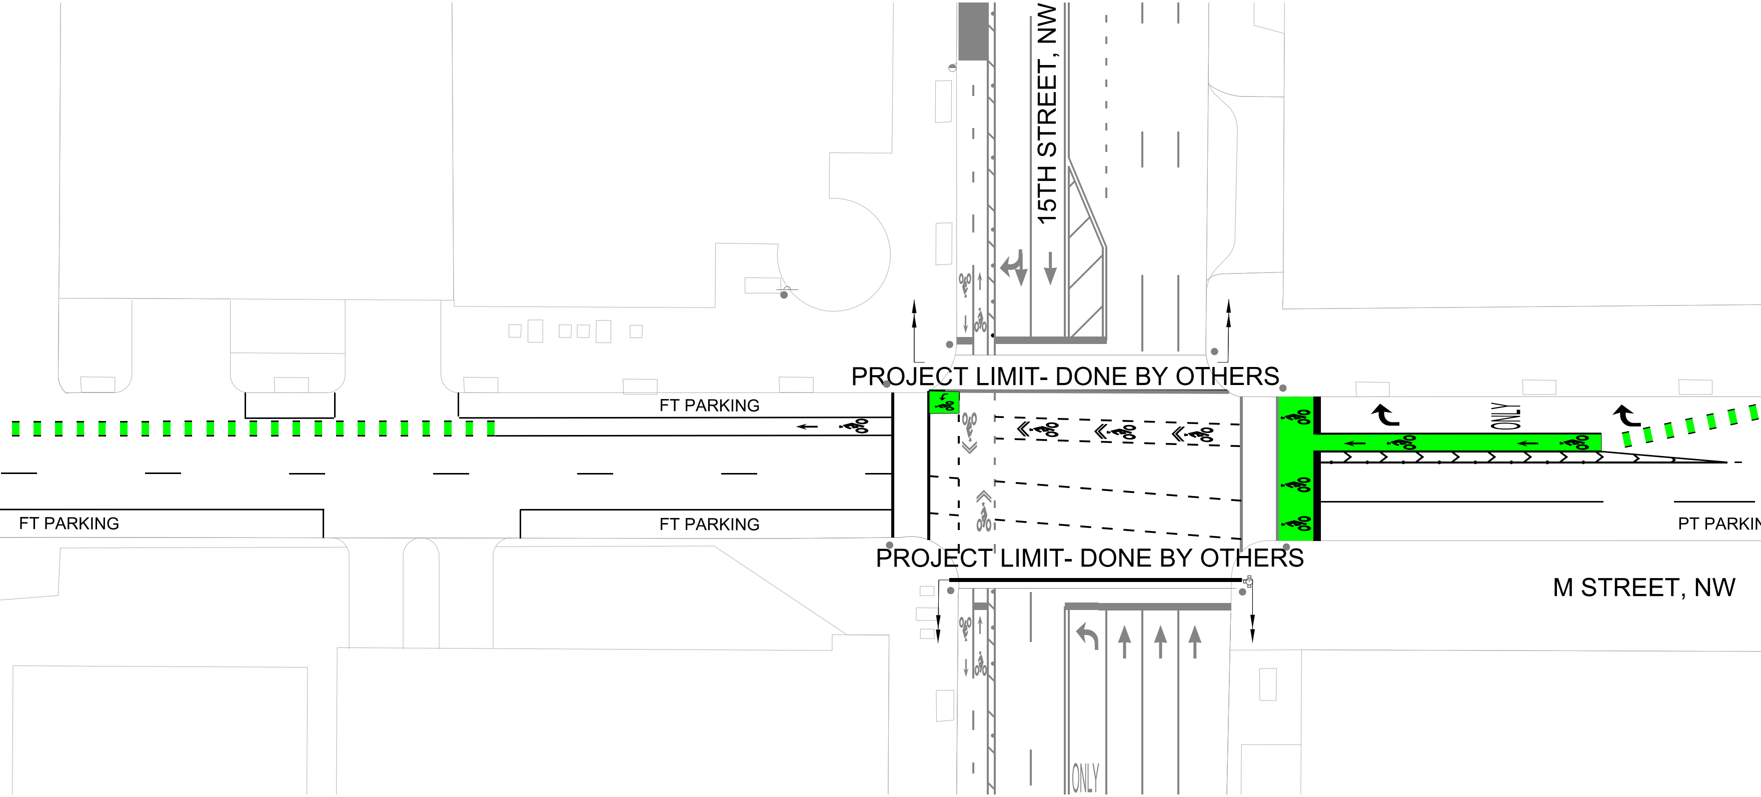
15TH STREET, NW
PROJECT LIMIT- DONE BY OTHERS
FT PARKING
ONLY
FT PARKING
FT PARKING
PT PARKIN
PROJECT LIMIT- DONE BY OTHERS
M STREET, NW
ONLY

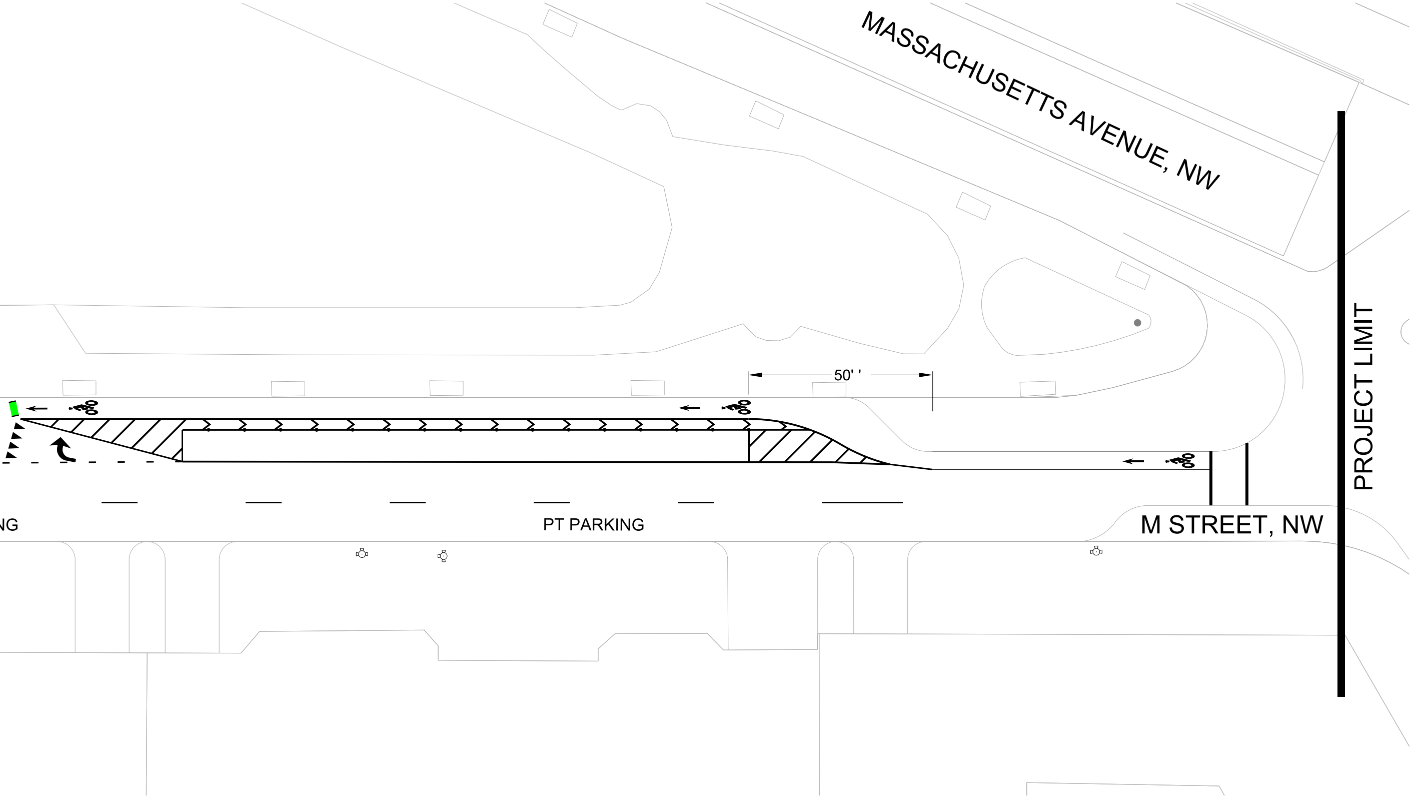
MASSACHUSETTS AVENUE, NW
PROJECT LIMIT
50' '
NG
PT PARKING
M STREET, NW